PLOT PLAN 1" = APPROX. 200'

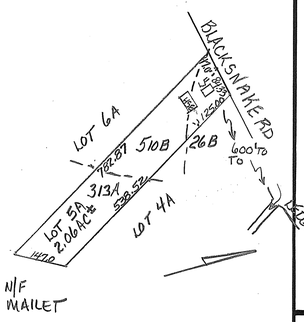

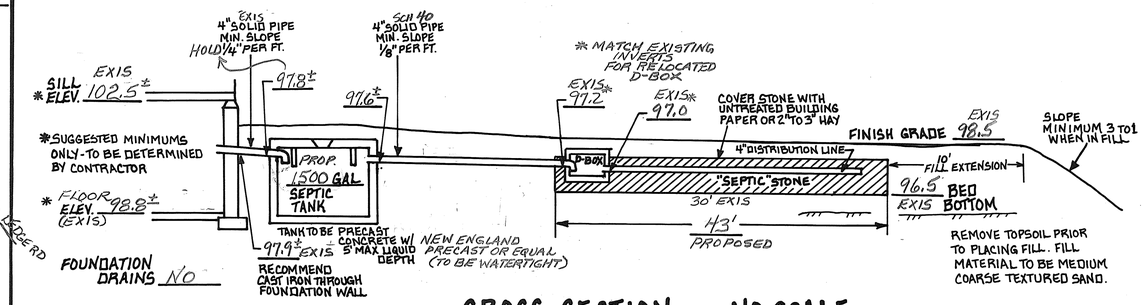

CROSS SECTION — NO SCALE

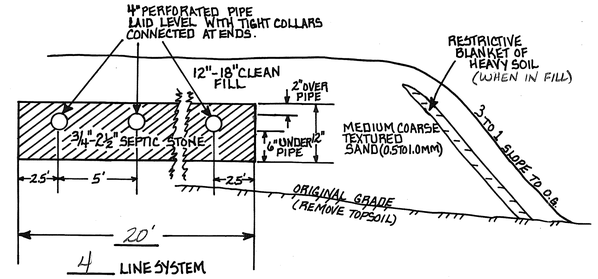

PLAN — 1" = 20'

NOTE: THE PURPOSE OF THIS PLAN IS TO OBTAIN APPROVAL FOR EXISTING TWO-FAMILY USE.
UPPER LEVEL = 3 BEDROOM
LOWER LEVEL = 1 BEDROOM APT

SITE LOADING (SEE PLOT PLAN)
LOT CONTAINS OVER 1 ACRE
GROUP 1 SOILS PER SCS SOIL MAP.
WILL THEREFORE SUPPORT OVER 2,000 GPD LOADING.
PROPOSED DESIGN = 675 GPD

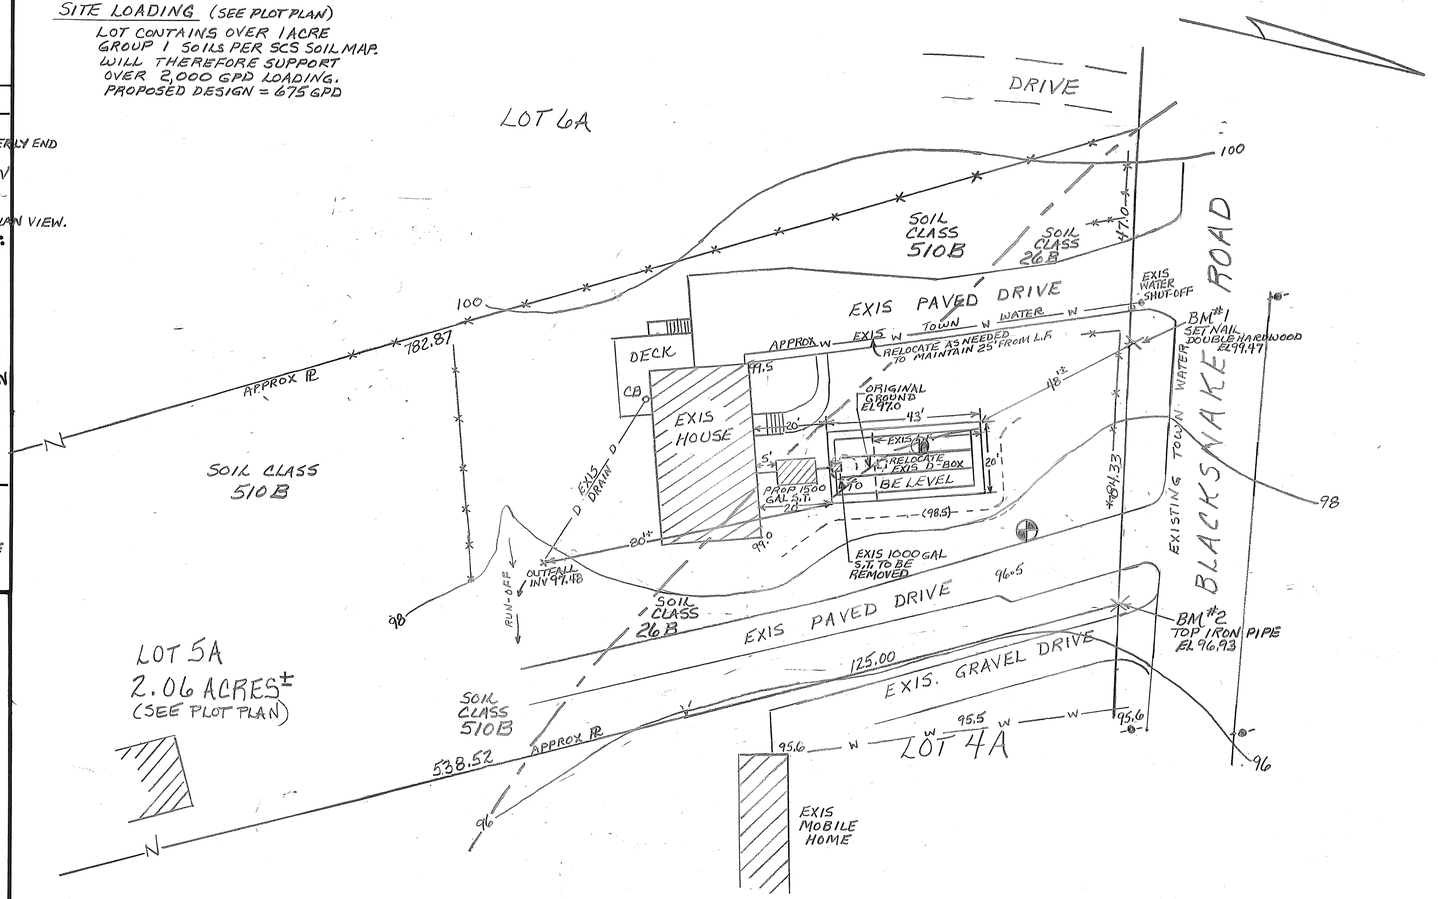

SOIL CLASS: 26 WINDSOR, 510 HOOSIC, 313 DEERFIELD

SOURCE: USDA-SCS SOIL SURVEY

BENCH MARKS:

#1 SET NAIL DOUBLE HARDWOOD EL 99.47

#2 TOP OF IRON PIPE EL 96.93

DESIGN INTENT:

TO ENLARGE EXIS SYSTEM AT SOUTHERLY END

BED BOTTOM TO BE EXTENDED AT EXIS ELEV = NO LOWER THAN 6" BELOW ORIGINAL GRADE AT EL. 97.0 (USING 50% RULE - 60% OF PROP. BED AREA DOWNSLOPE - SEE PLAN VIEW.

SUITABLE REPLACEMENT AREA:

IN PLACE OR REDESIGN

KEY:

_____ EXISTING CONTOUR

- - - - - - - - - - PROPOSED CONTOUR

100.0 EXISTING SPOT ELEVATION

(100.0) PROPOSED SPOT ELEVATION

(PROPOSED GRADING SHOWN ONLY AS IT PERTAINS TO SEPTIC SYSTEM DESIGN)

NOTES:

1. SUBDIVISION APPROVAL #17990
2. THIS SYSTEM IS NOT DESIGNED TO HANDLE GARBAGE DISPOSAL WASTE.
3. THIS PLAN DOES NOT REPRESENT A LOT SURVEY. BOUNDARY LINES ARE APPROXIMATE ONLY.

LOCUS MAP NO SCALE

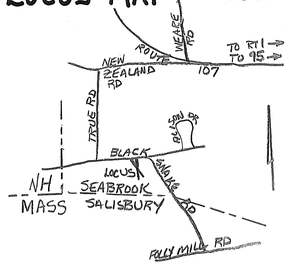

TOWN INSPECTOR: N/A

TEST PIT DATA DATE: 5/4/93

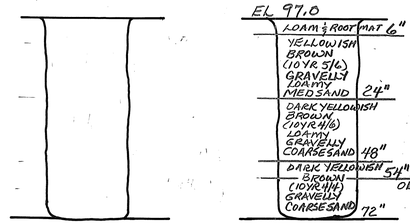

PERC TEST DATE: 4/4/85

DEPTH OF HOLE: 30"

RATE OF PERC: 2 MIN/IN (3 BR = 450 GPD, 1 BR = 225 GPD)

DESIGN LOADING: 675 GPD

AREA REQUIRED: 6.75 x 125 = 844 SQ. FT.

PROPOSED SYSTEM: 20 x 43 FOR 860 SQ. FT. AREA PROVIDED

675 GPD

PLAN OF PROPOSED REVISED

SEPTIC SYSTEM

PREVIOUS APPROVAL #120424

LOCUS: LOT 5A BLACKSNAKE RD SEABROOK, NH

OWNER: HERCULANO & EDUARDA TELHEIRO % ANTHONY & ADELINE GEORGE
45 MACY ST APT 203C
AMESBURY, MA 01913 -

APPLICANT: STOCKTON SERVICES
PO BOX 1306
HAMPTON, N.H. 03842

DESIGNER PERMIT #348

DATE: 5/5/93

APPROVAL: 198034

NEW HAMPSHIRE Designer of Subsurface Disposal Systems Ann W. Bialobrzeski No. 348 Water Supply & Pollution Control

36 REVISED